George Perkins
11/19/25 changes

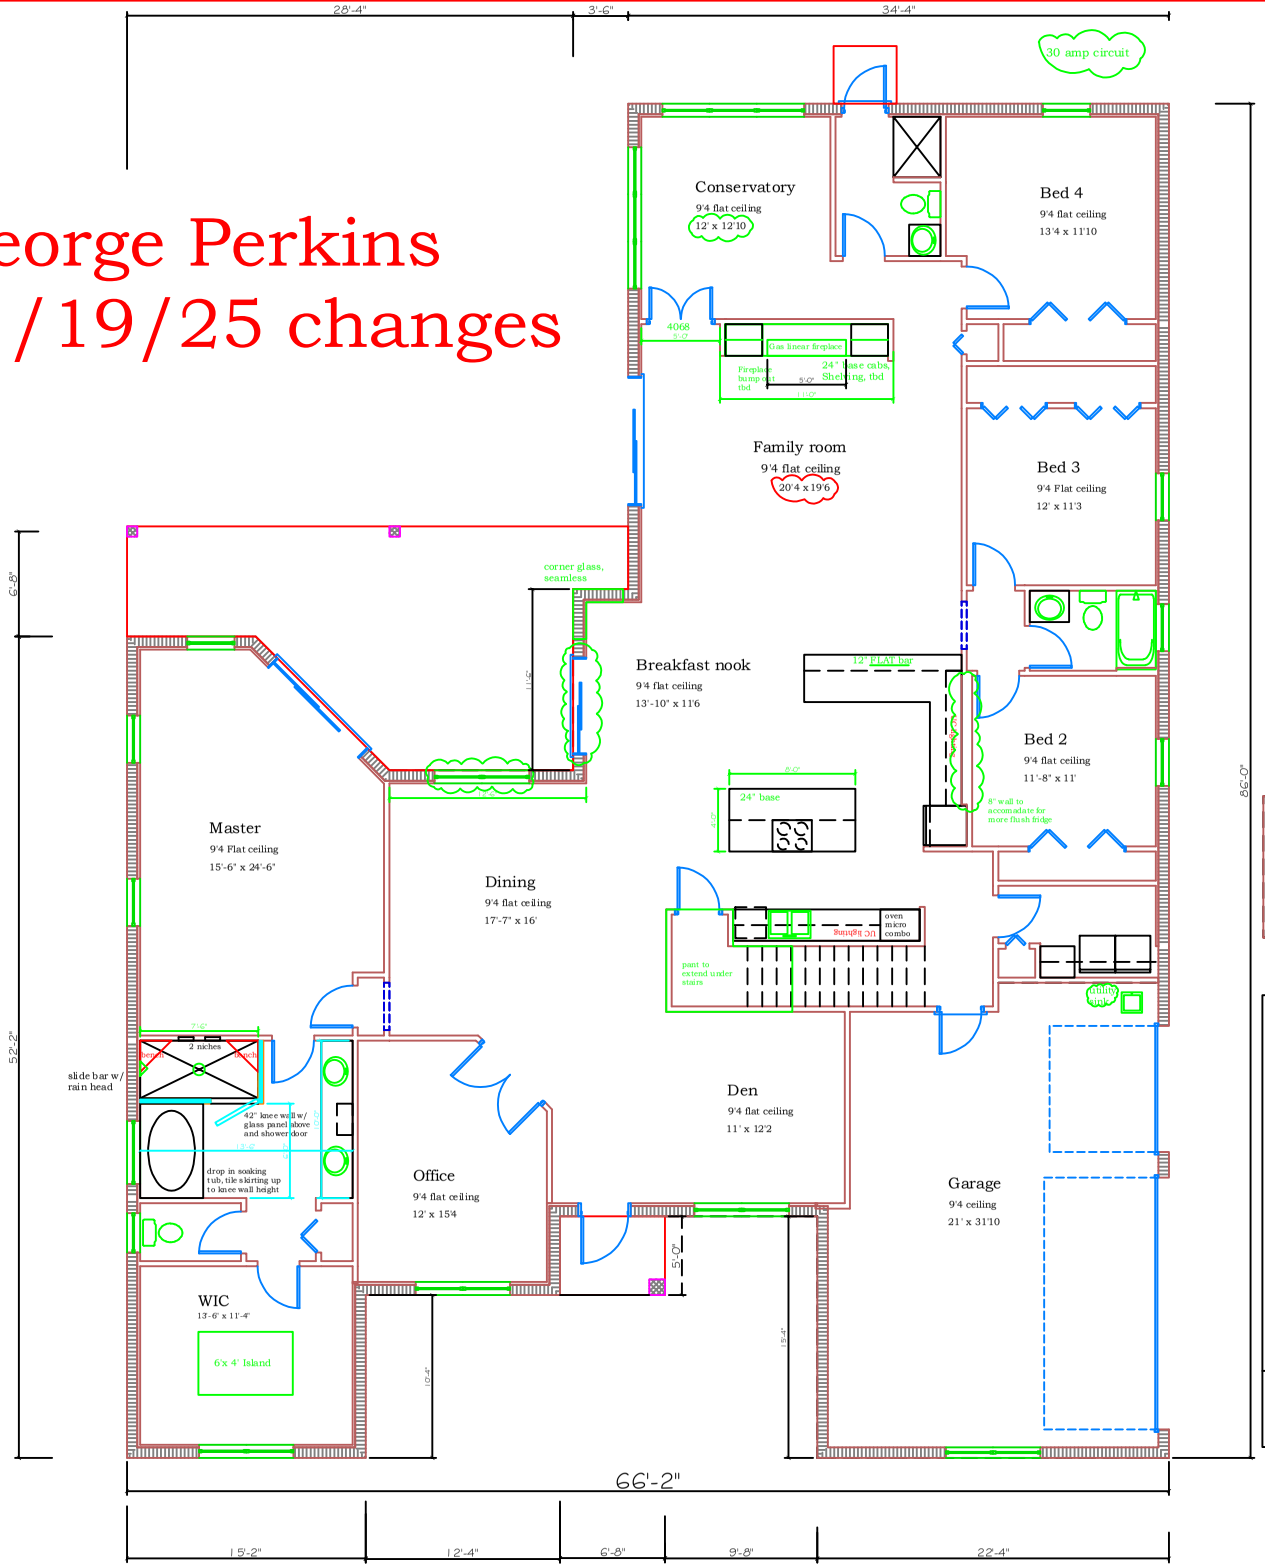

500 gal propane tank
* fireplace (linear)
* Range glass top (down vent)
* water heater

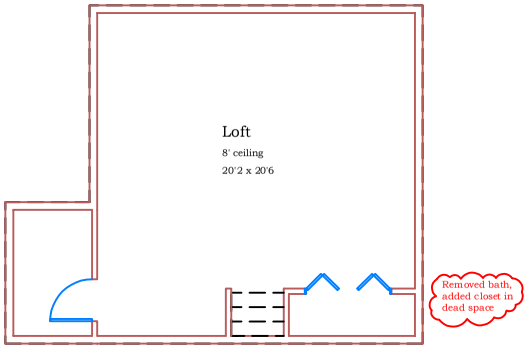

Living floor 1:	3,485
Loft:	503
TOTAL AC:	3,988
entry:	33
lanai:	348
Garage:	626
TOTAL SF:	4,995